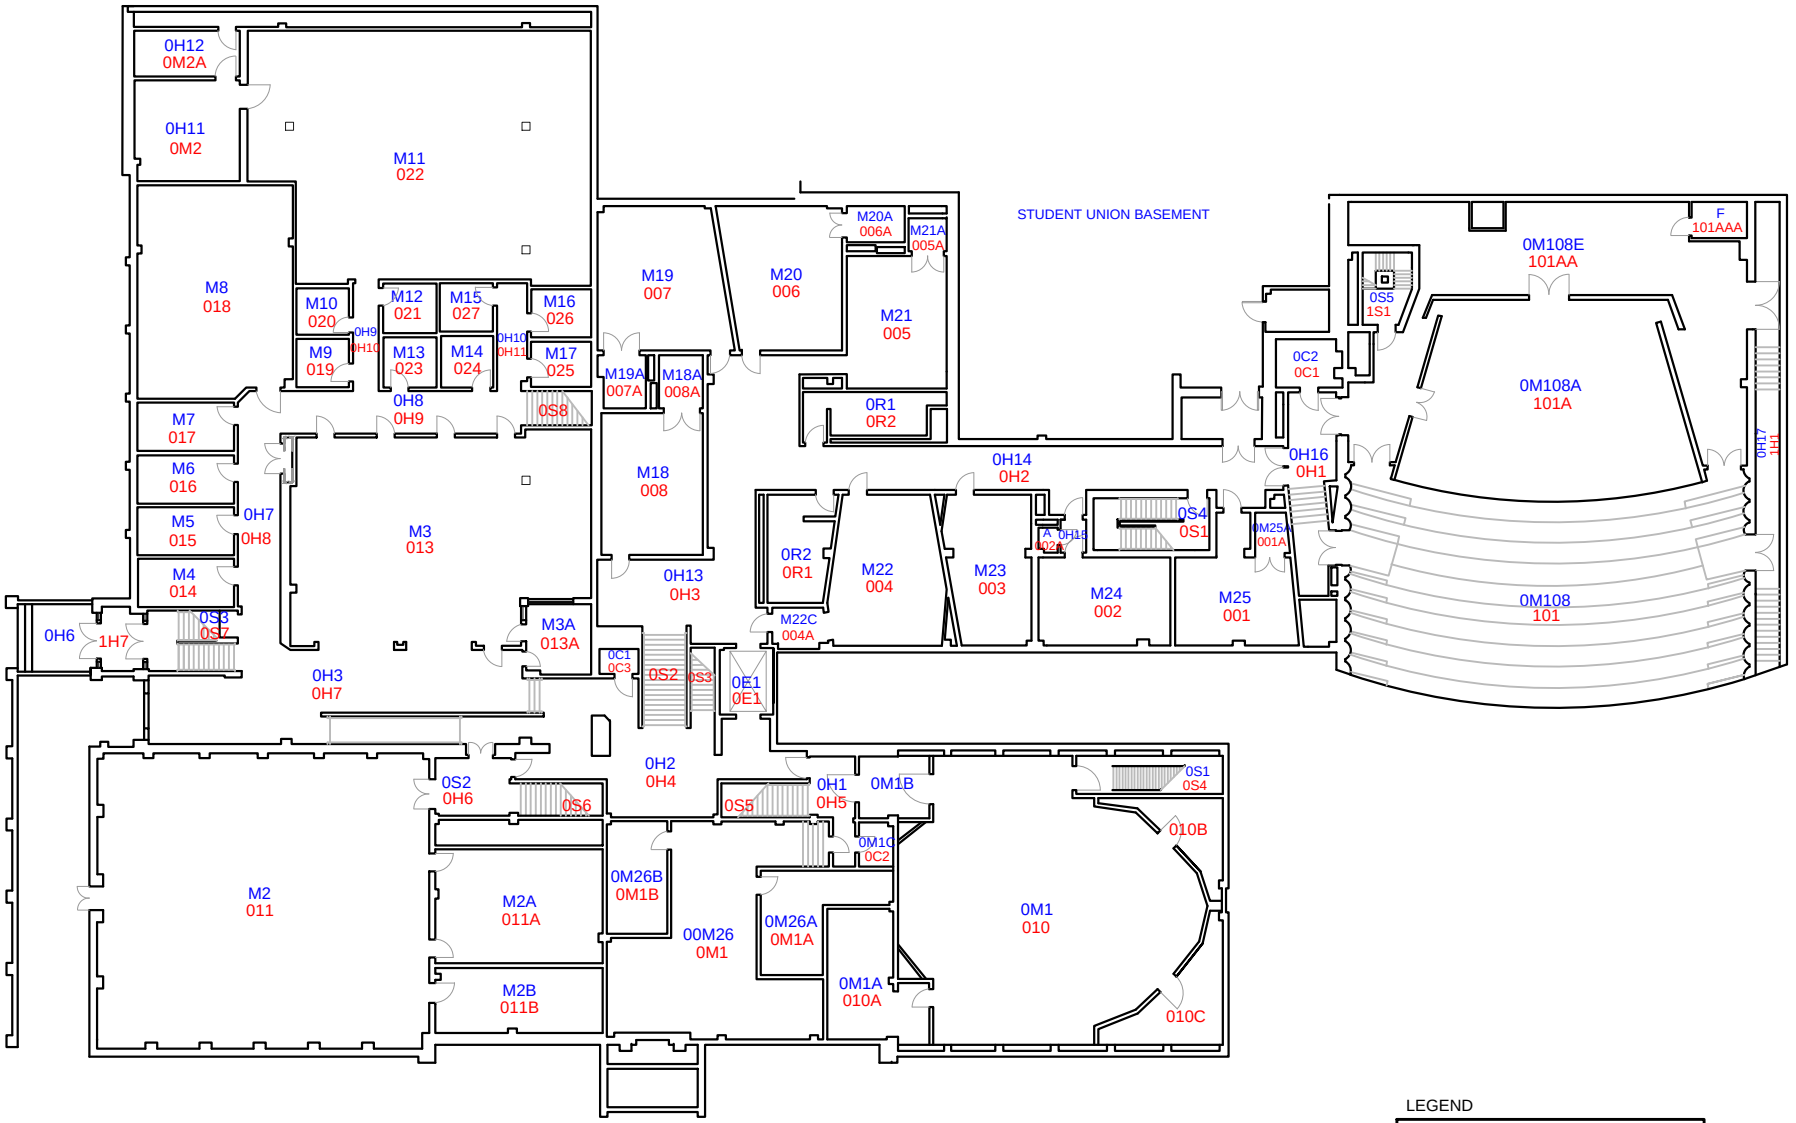

LEGEND

0M1	EXISTING ROOM NUMBER
010	PROPOSED ROOM NUMBER

BASEMENT-FLOOR PLAN

SCALE: Not To Scale

SHEET 01 OF 03

REVISION DATE: 6-Mar-12

PLOT DATE: 5-Mar-12

PLANNING & ADMINISTRATION

TEXAS TECH UNIVERSITY / OPERATIONS DIVISION

1120 MAIN STREET - LUBBOCK TX 79401-3316 - (806)742-2102

BUILDING INFORMATION

NAME: MUSIC

NUMBER: 0011

LEVEL: 01

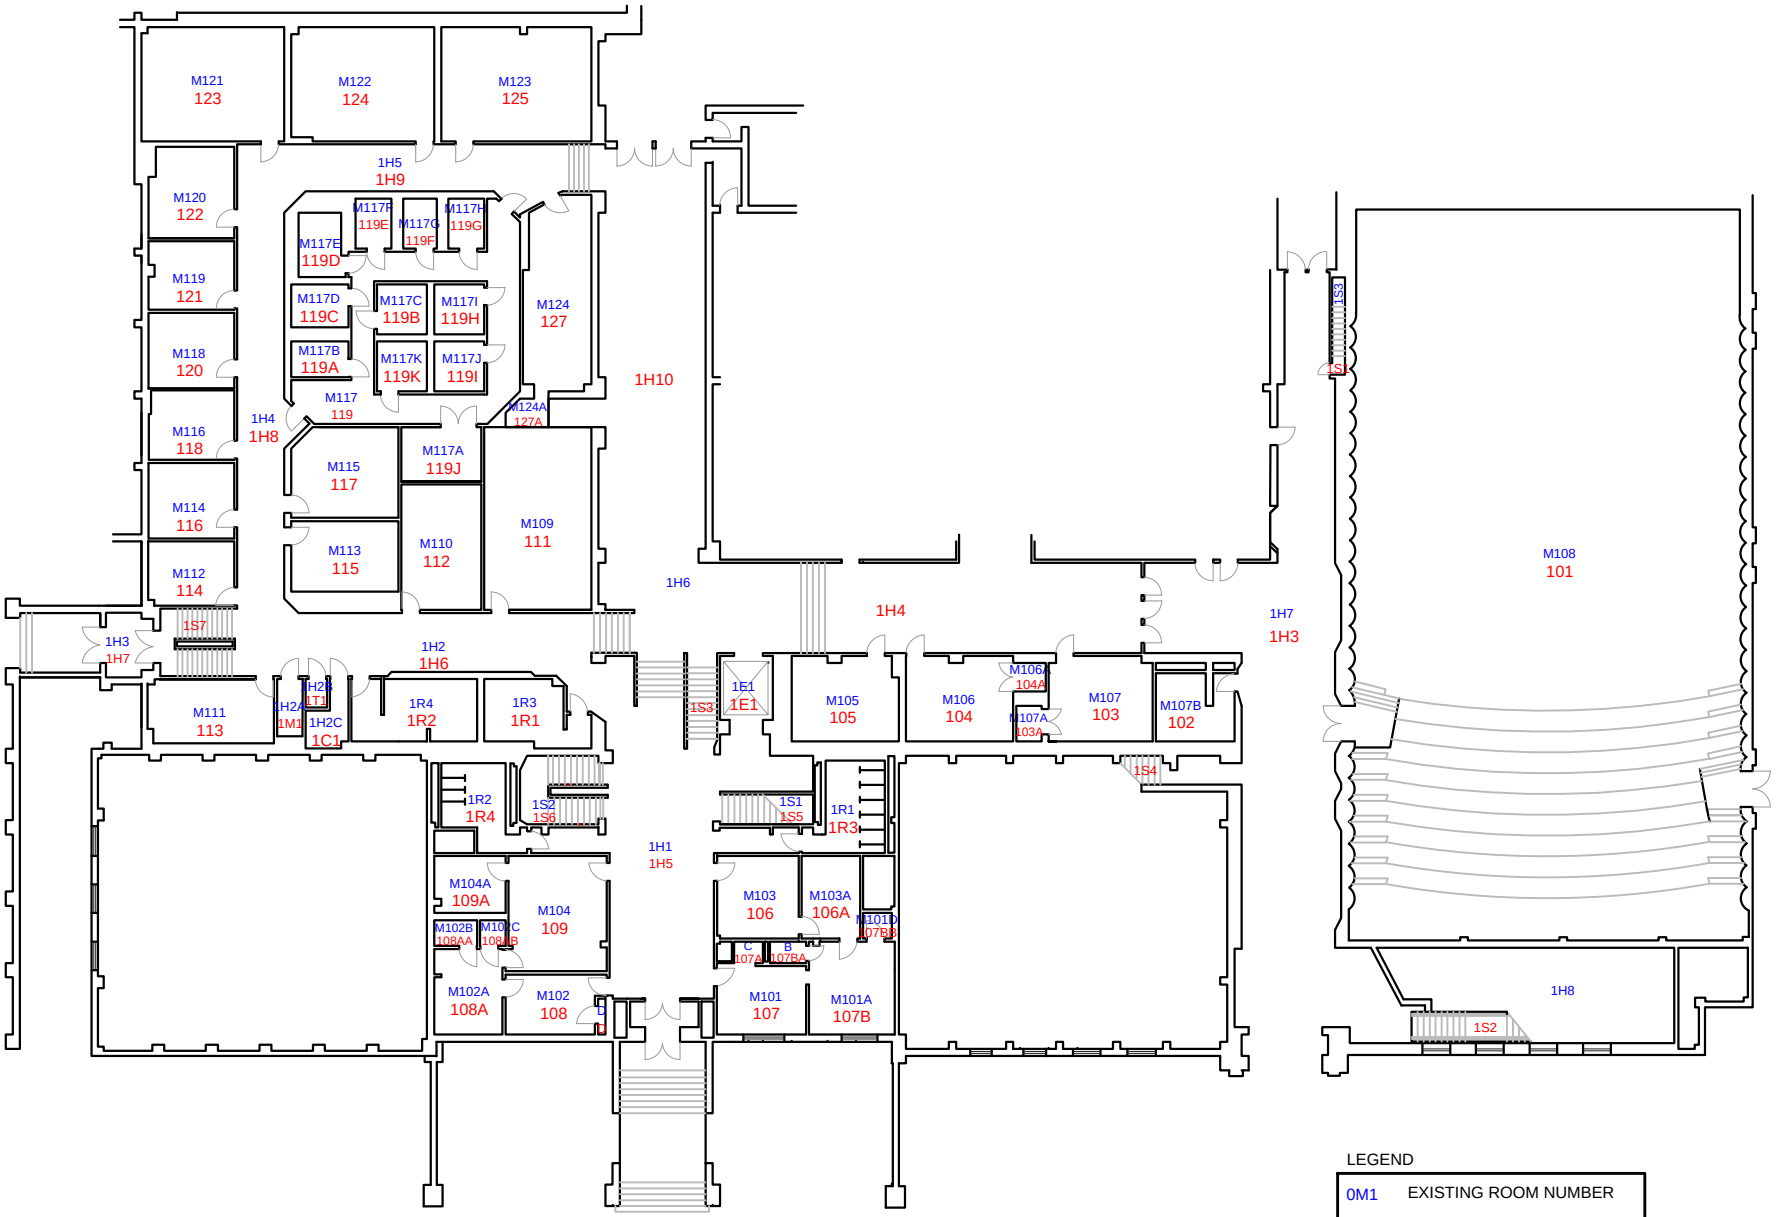

LEGEND

0M1	EXISTING ROOM NUMBER
010	PROPOSED ROOM NUMBER

FIRST-FLOOR PLAN

SCALE: Not To Scale

SHEET 02 OF 03

REVISION DATE: 6-Mar-12

PLOT DATE: 5-Mar-12

PLANNING & ADMINISTRATION

TEXAS TECH UNIVERSITY / OPERATIONS DIVISION

1120 MAIN STREET - LUBBOCK TX 79401-3316 - (806)742-2102

BUILDING INFORMATION

NAME: MUSIC

NUMBER: 0011

LEVEL: 02

LEGEND

0M1	EXISTING ROOM NUMBER
010	PROPOSED ROOM NUMBER

SECOND-FLOOR PLAN

SCALE: Not To Scale

SHEET 03 OF 03

REVISION DATE: 6-Mar-12

PLOT DATE: 6-Mar-12

PLANNING & ADMINISTRATION

TEXAS TECH UNIVERSITY / OPERATIONS DIVISION

1120 MAIN STREET - LUBBOCK TX 79401-3316 - (806) 742-2102

BUILDING INFORMATION

NAME: MUSIC

NUMBER: 0011

LEVEL: 03